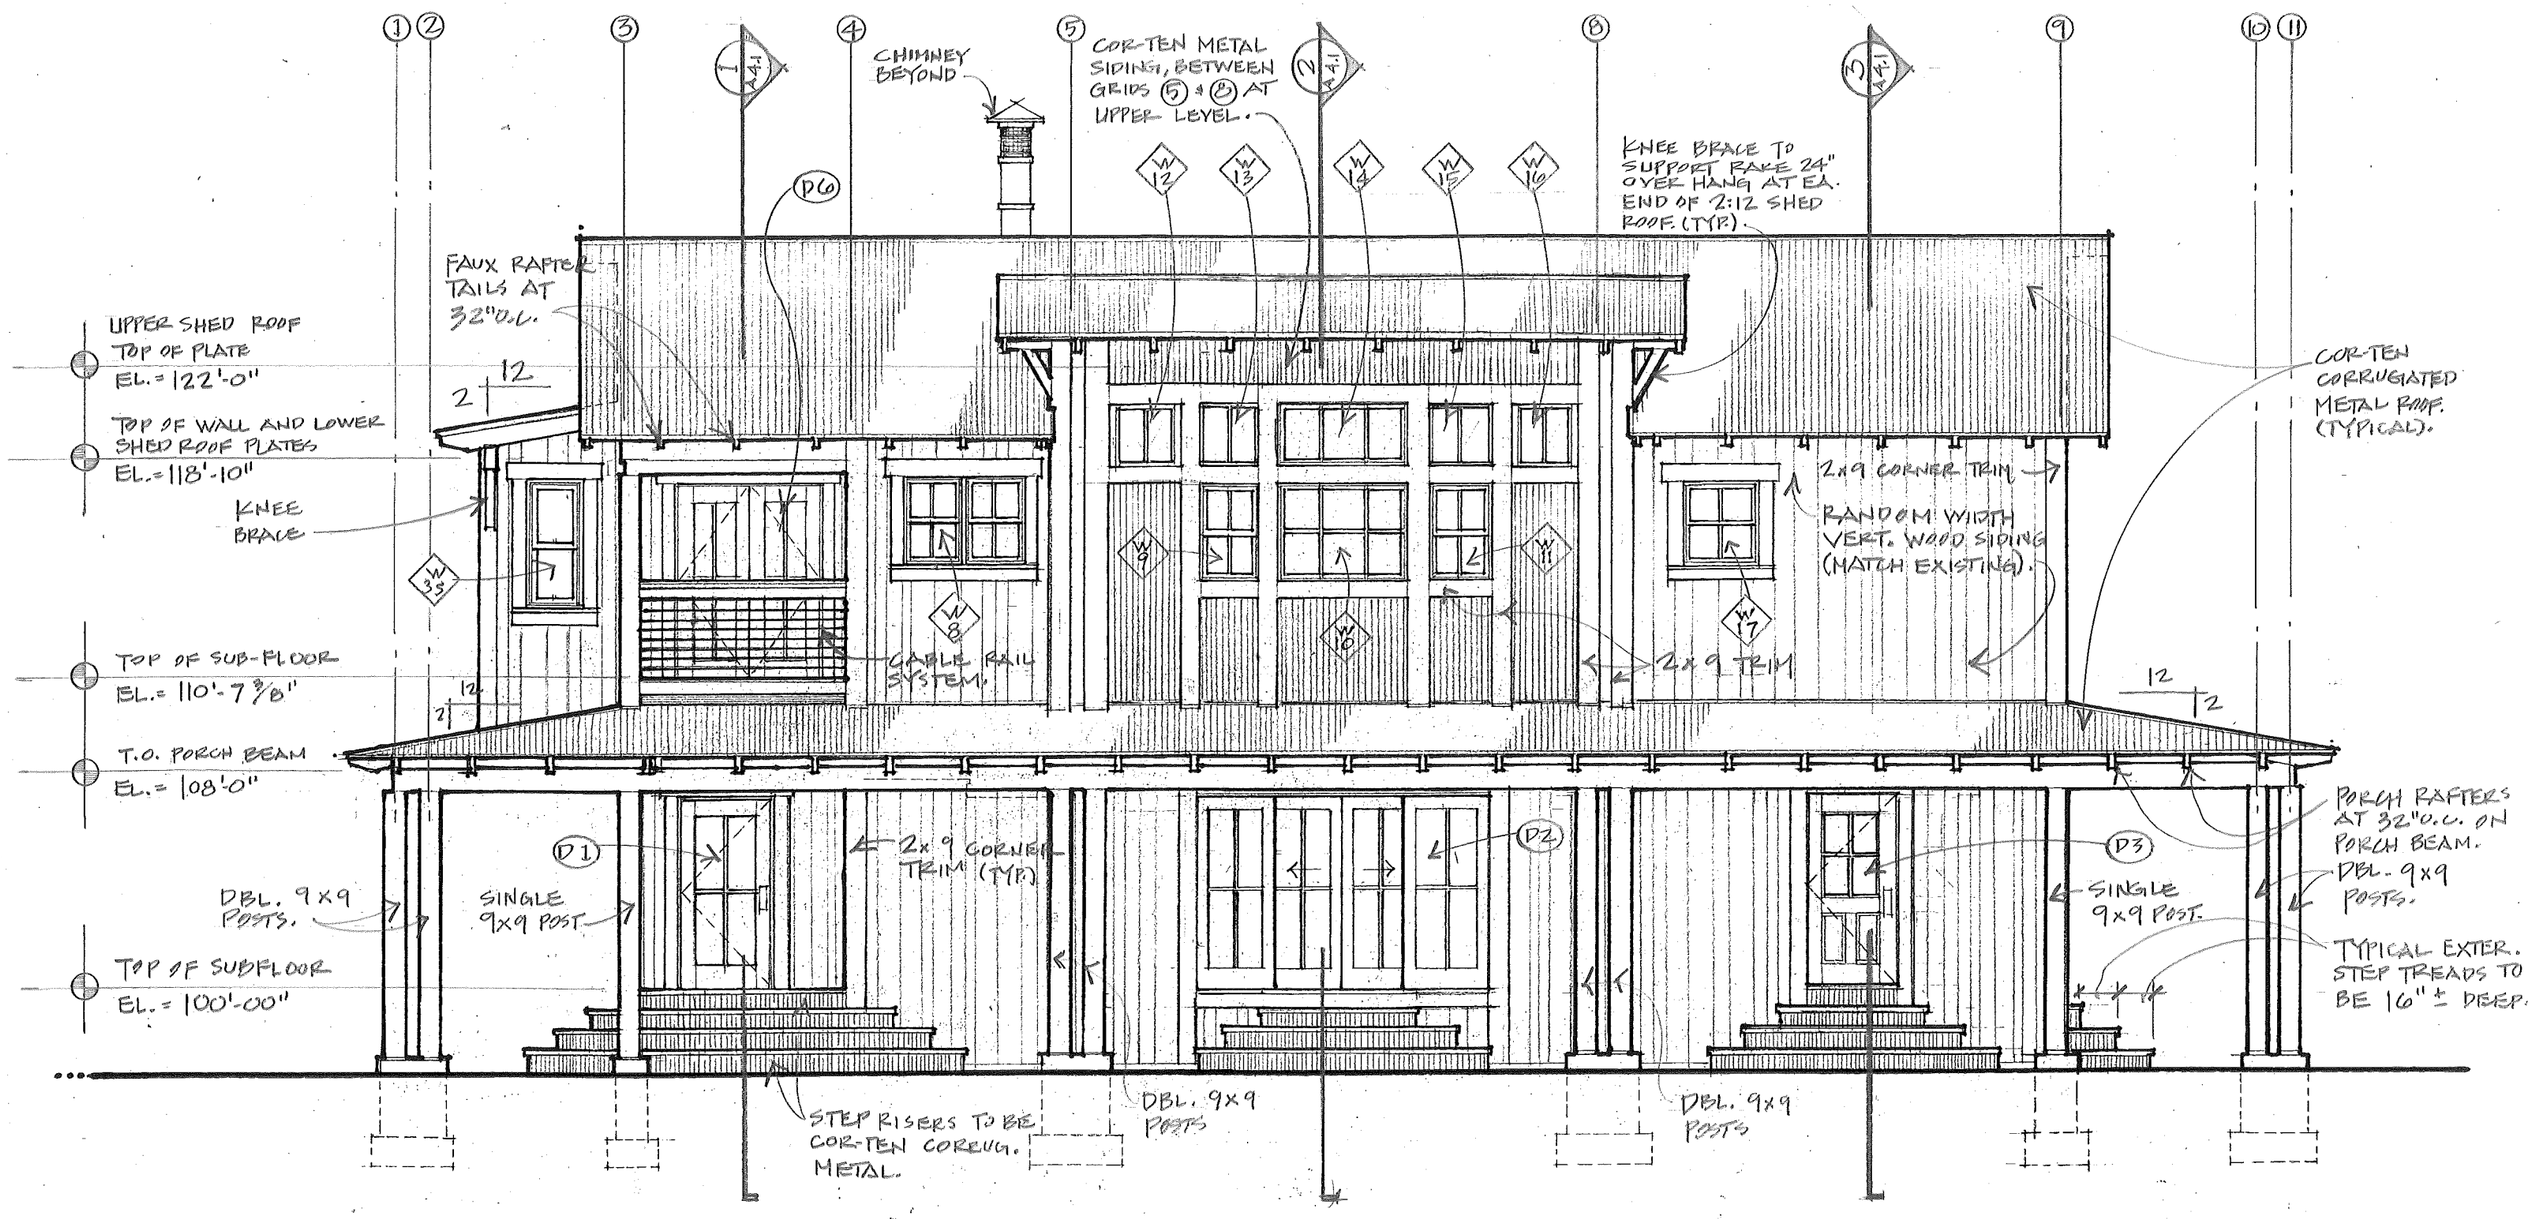
1 2 3 4 5 6 9 10 11
CHIMNEY BEYOND
COR-TEN METAL SIDING, BETWEEN GRIDS 5 & 8 AT UPPER LEVEL.
KNEE BRACE TO SUPPORT RAKE 24" OVER HANG AT EA. END OF 2:12 SHED ROOF (TYP.).
FAUX RAFTER TAILS AT 32" O.C.
UPPER SHED ROOF TOP OF PLATE EL.= 122'-0"
TOP OF WALL AND LOWER SHED ROOF PLATES EL.= 118'-10"
KNEE BRACE
COR-TEN CORRUGATED METAL ROOF (TYPICAL).
2x9 CORNER TRIM
RANDOM WIDTH VERT. WOOD SIDING (MATCH EXISTING).
CABLE RAIL SYSTEM.
2x9 TRIM
TOP OF SUB-FLOOR EL.= 110'-7 3/8"
T.O. PORCH BEAM EL.= 108'-0"
PORCH RAFTERS AT 32" O.C. ON PORCH BEAM.
DBL. 9x9 POSTS.
2x9 CORNER TRIM (TYP.)
SINGLE 9x9 POST
SINGLE 9x9 POST.
TYPICAL EXTER. STEP TREADS TO BE 16" ± DEEP.
TOP OF SUBFLOOR EL.= 100'-00"
STEP RISERS TO BE COR-TEN CORRUG. METAL.
DBL. 9x9 POSTS
DBL. 9x9 POSTS